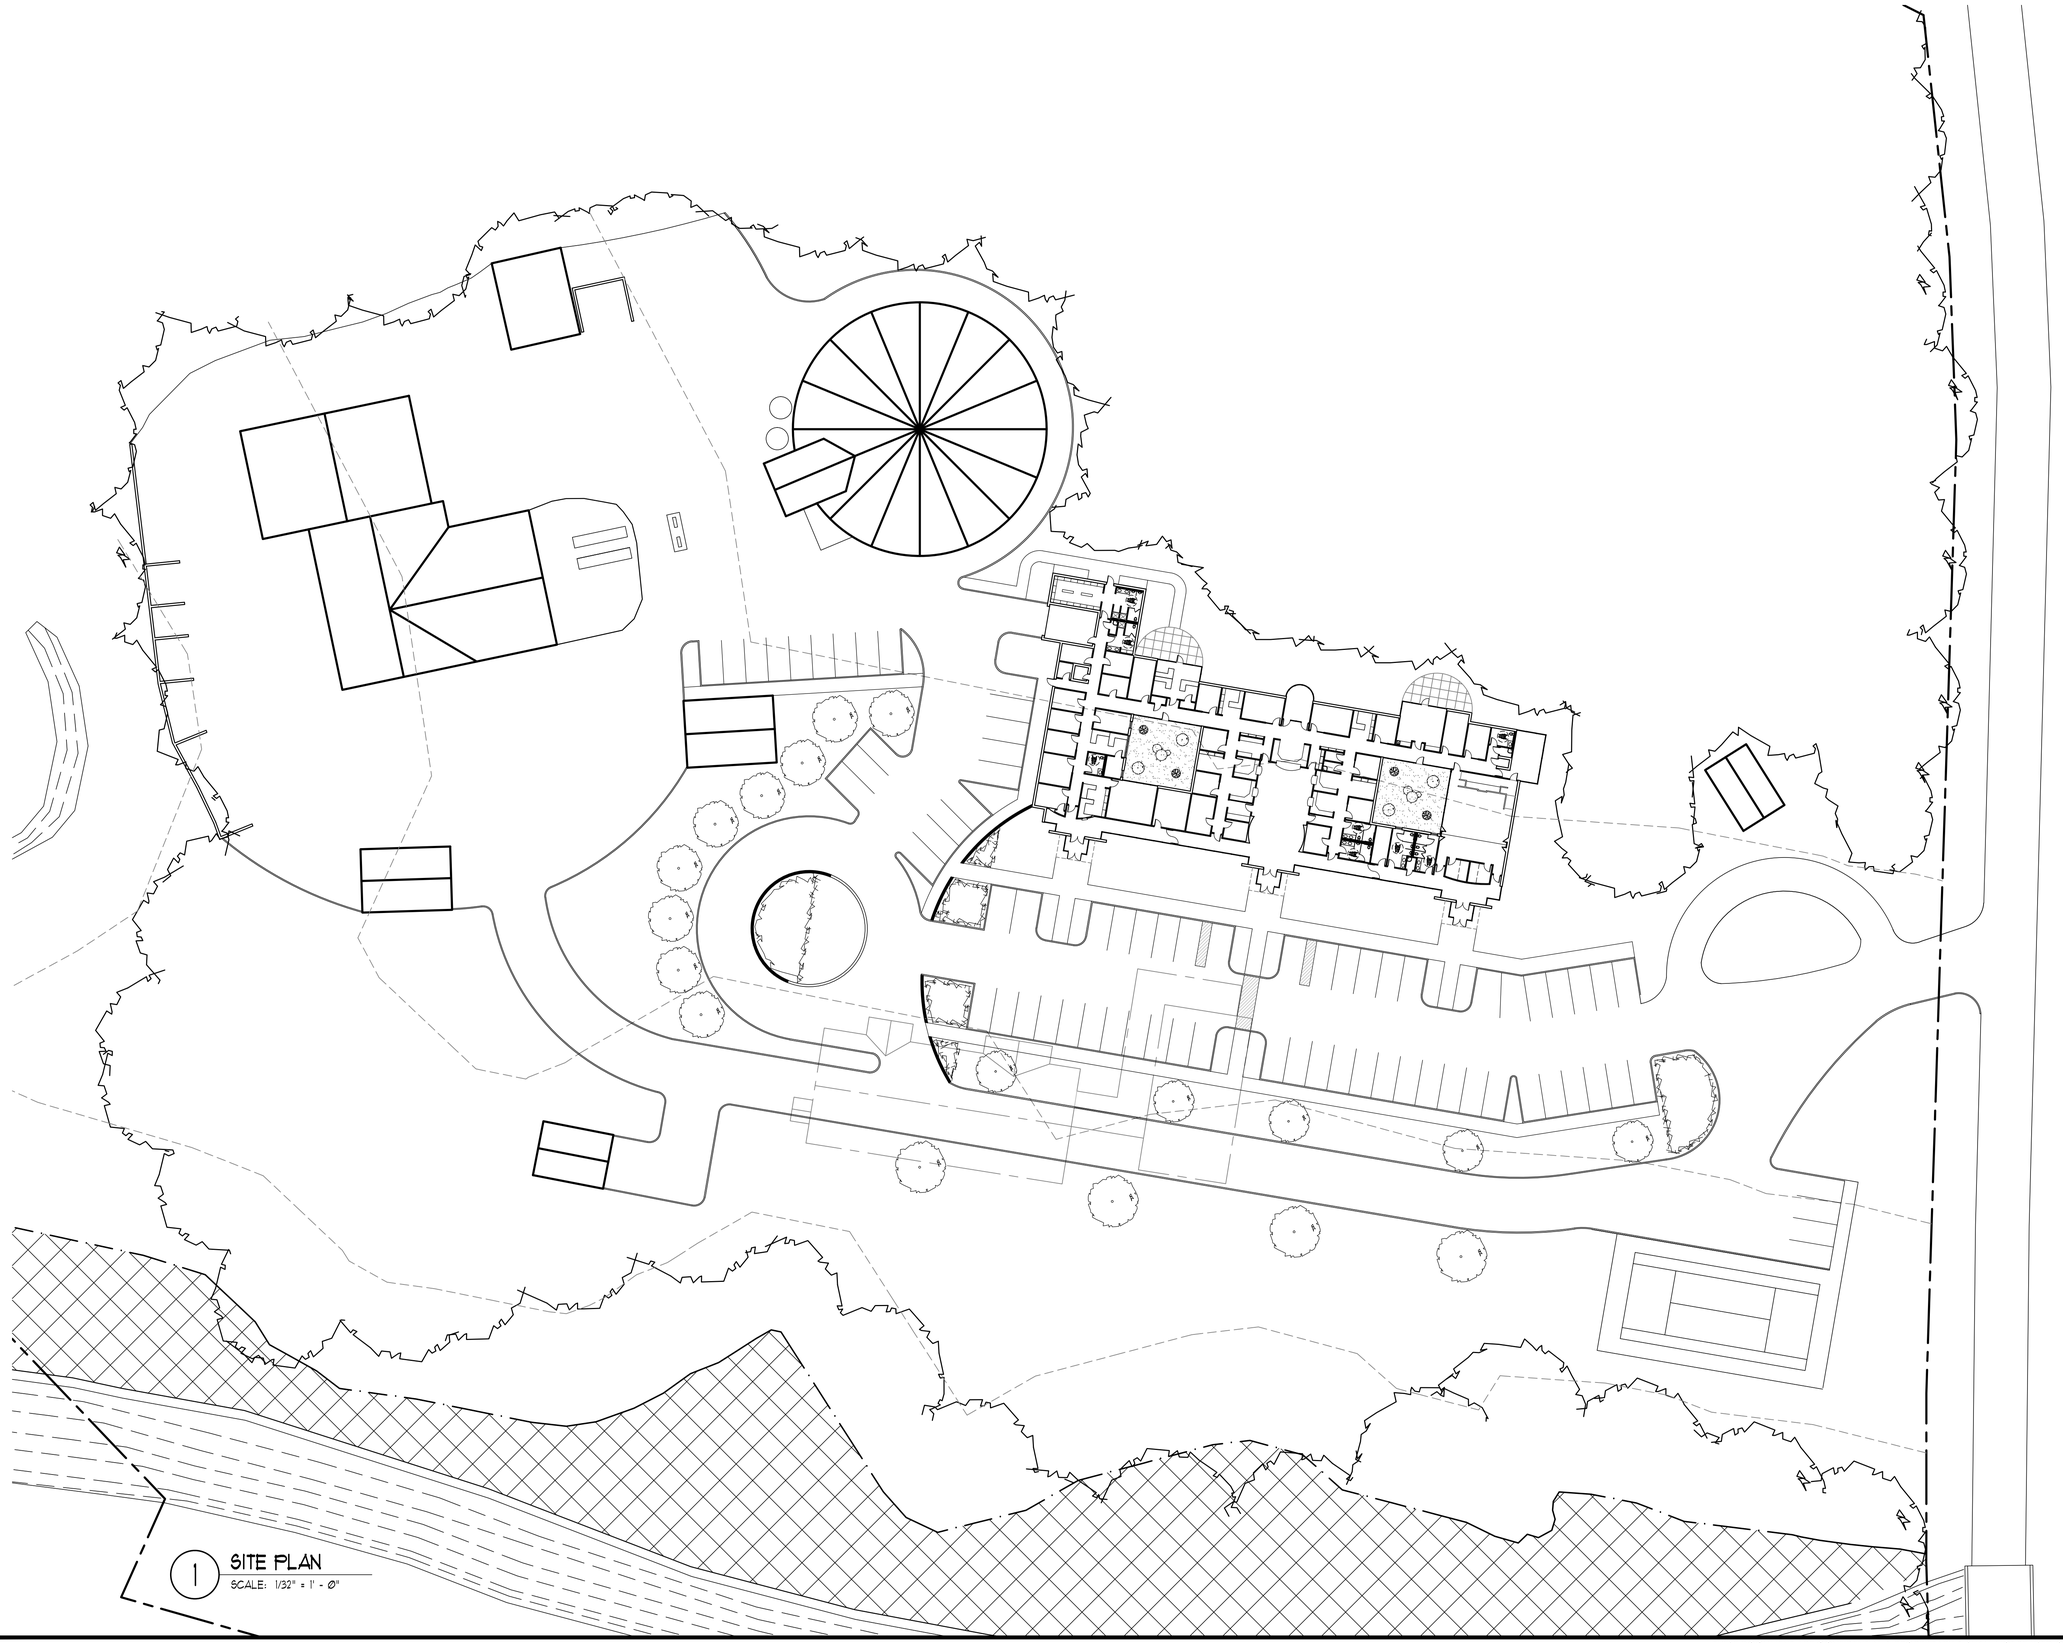

1 SITE PLAN
SCALE: 1/32" = 1' - 0"

FKA
ARCHITECTS
A PROFESSIONAL ASSOCIATION
Architecture • Interior Design
Planning • Project Management
306 Ramapo Valley Road
Oakland, New Jersey 07436
201.644.0505 Fax: 201.644.0501
www.fkarch.com

signature:

- [x] Thomas J. Kosten, A.I.A. AI11394
- [ ] Michael R. Bieri, A.I.A. AI01507700

key plan:

MUNICIPAL BUILDING ASSESSMENT
AT
BYRAM TOWNSHIP MUNICIPAL BUILDING
10 MANSFIELD DRIVE
BYRAM TOWNSHIP, NJ 07874

drawing title:

OPTION #1.5
SITE PLAN

rev.	date	description

NM drawn	TJK check	AS NOTED scale
3-11-16 issue date		1519 project no.

drawing number:

SP-1.5

THESE DOCUMENT ARE CONFIDENTIAL & PROPRIETARY & SHALL NOT BE USED OR DISTRIBUTED BY ANY OTHER PARTIES ©FKA ARCHITECTS 2016